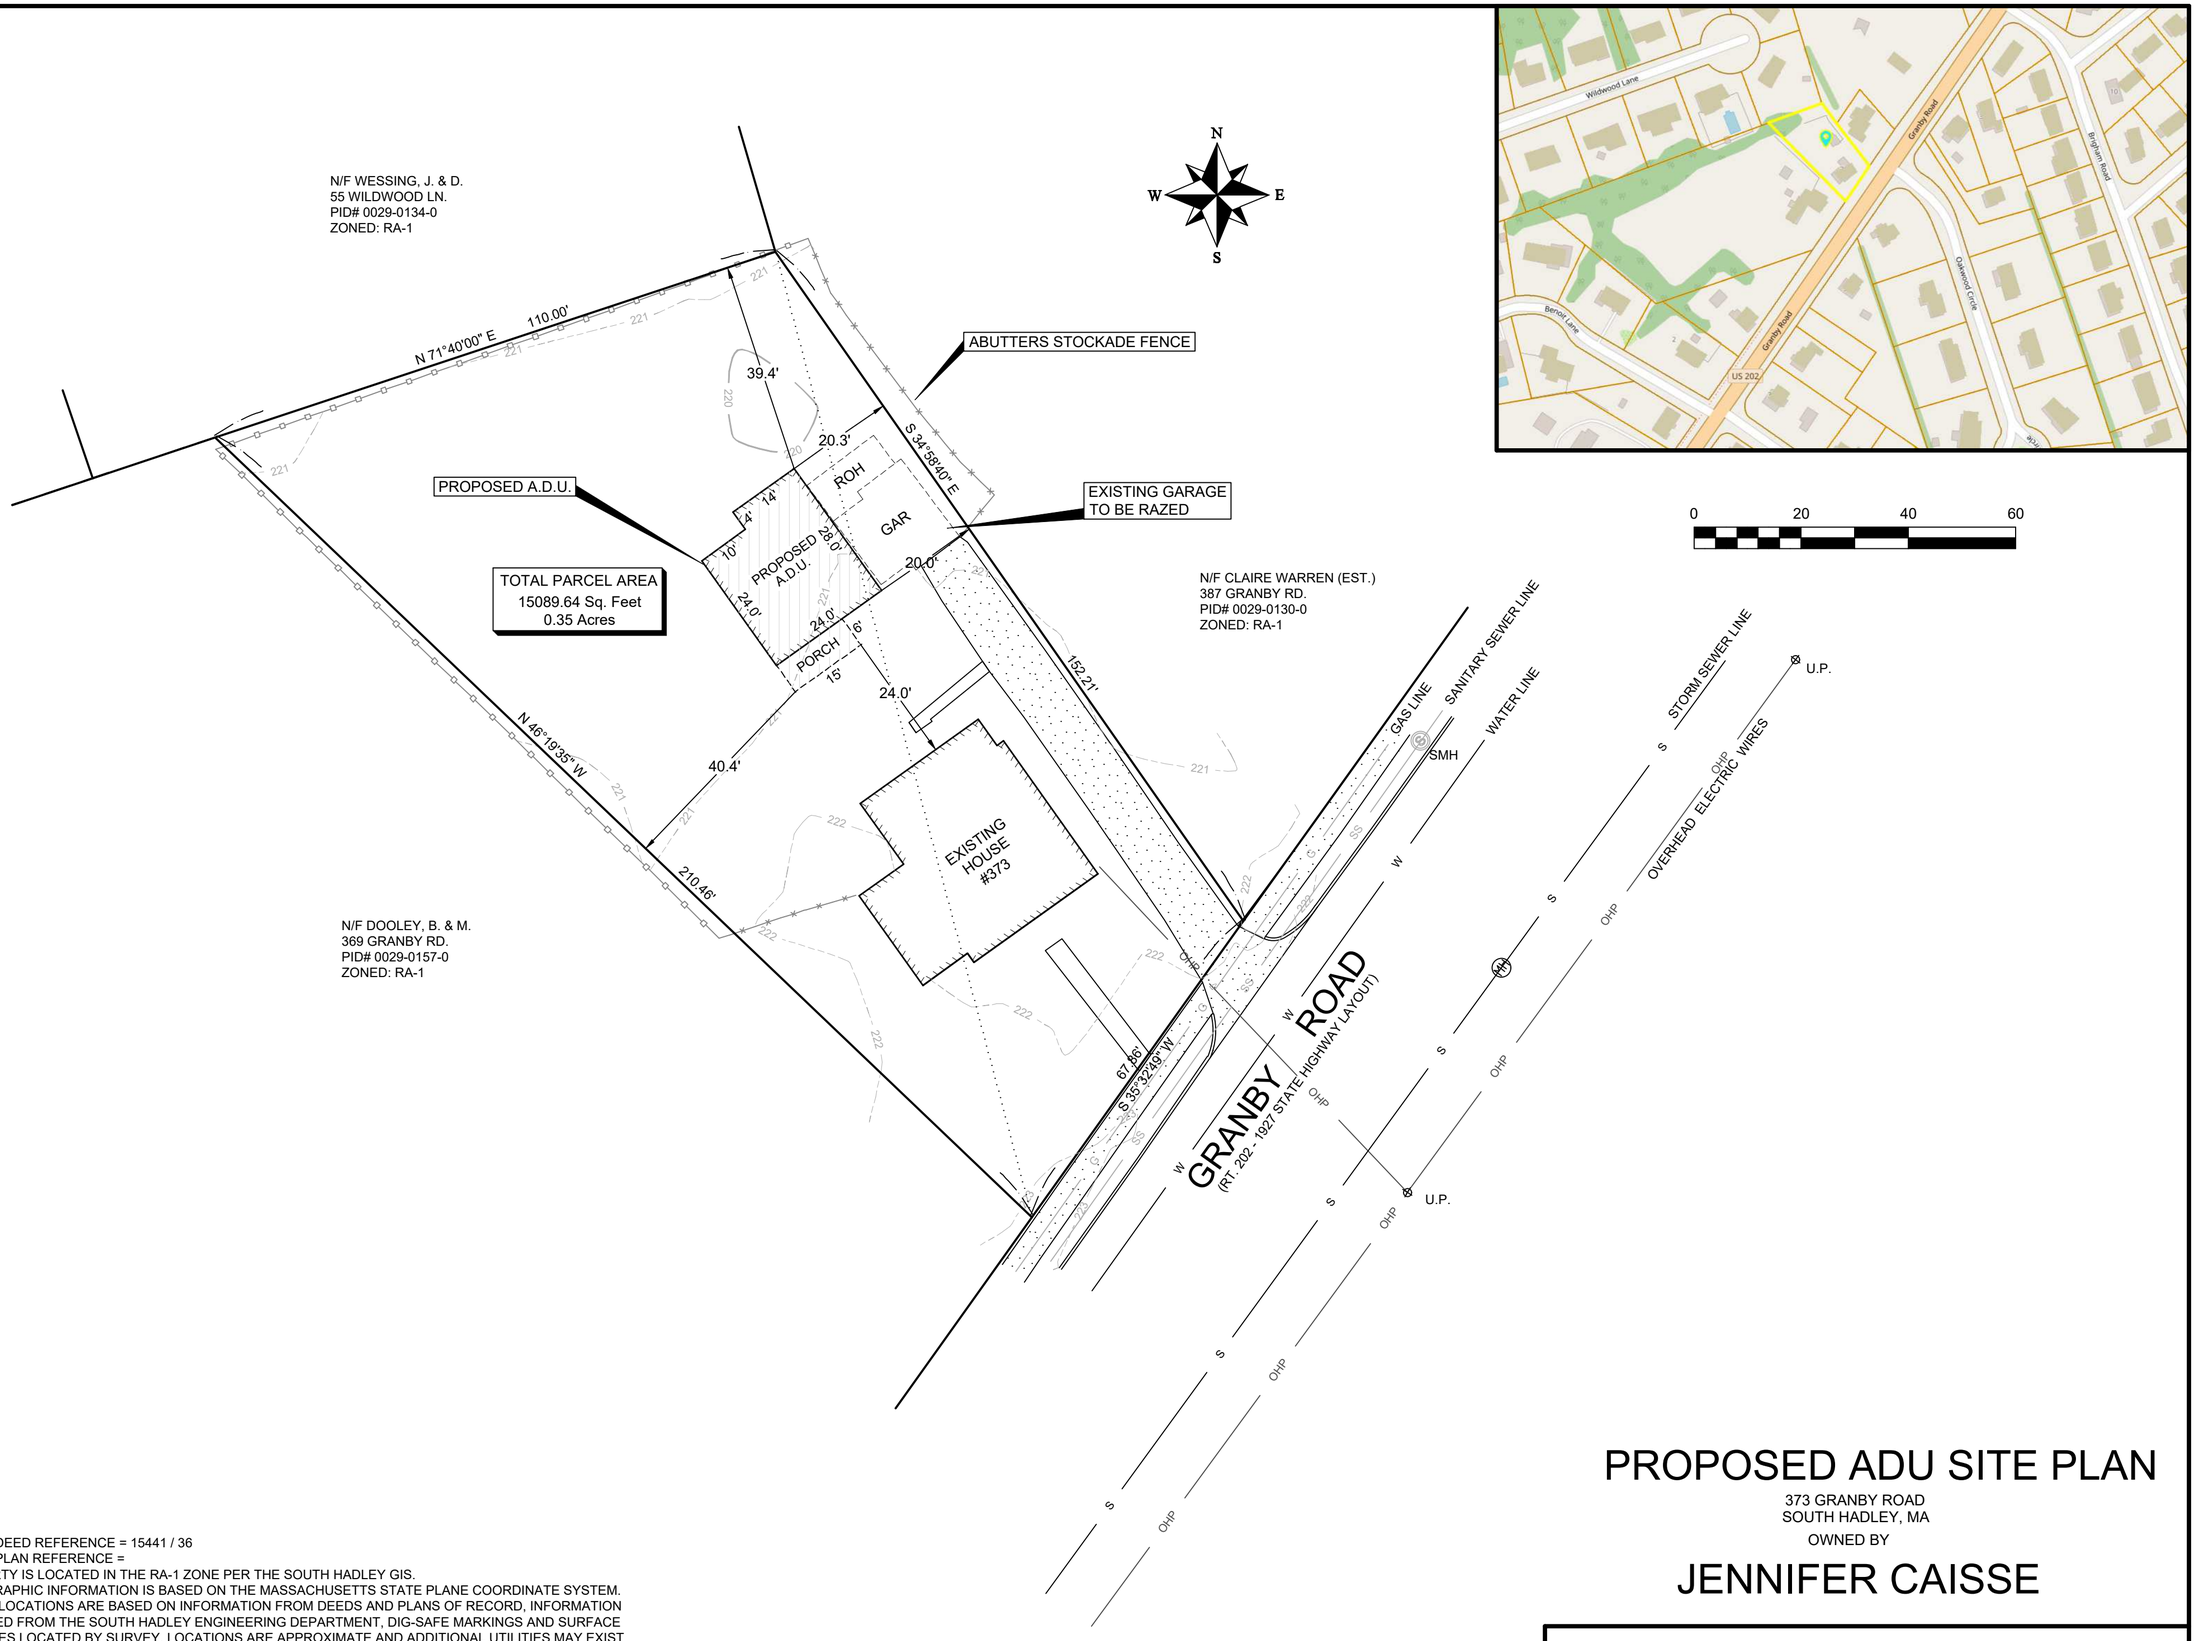

NOTES:

1) LOCUS DEED REFERENCE = 15441 / 36
2) LOCUS PLAN REFERENCE =
3) PROPERTY IS LOCATED IN THE RA-1 ZONE PER THE SOUTH HADLEY GIS.
4) TOPOGRAPHIC INFORMATION IS BASED ON THE MASSACHUSETTS STATE PLANE COORDINATE SYSTEM.
5) UTILITY LOCATIONS ARE BASED ON INFORMATION FROM DEEDS AND PLANS OF RECORD, INFORMATION OBTAINED FROM THE SOUTH HADLEY ENGINEERING DEPARTMENT, DIG-SAFE MARKINGS AND SURFACE FEATURES LOCATED BY SURVEY. LOCATIONS ARE APPROXIMATE AND ADDITIONAL UTILITIES MAY EXIST AND NOT BE PLOTTED HEREON. CONTACT DIG SAFE PRIOR TO ANY EXCAVATION.
6) PROPOSED GRADING IS FOR CONCEPTUAL PURPOSES AND FINAL SITE GRADING WILL BE DETERMINED BY THE SITE CONTRACTOR.

PROPOSED ADU SITE PLAN

373 GRANBY ROAD
SOUTH HADLEY, MA

OWNED BY

JENNIFER CAISSE

DATE: 10/9/2025 SCALE: 1" = 20'

SMITH ASSOCIATES
SURVEYORS, INC.
46 B BALDWIN STREET - EAST LONGMEADOW, MA 01028 P: (413) 525-8801 F: (413) 525-8841
SMITHASSOCIATESSURVEYORS@HOTMAIL.COM WWW.SMITHASSOCIATESSURVEYORS.COM