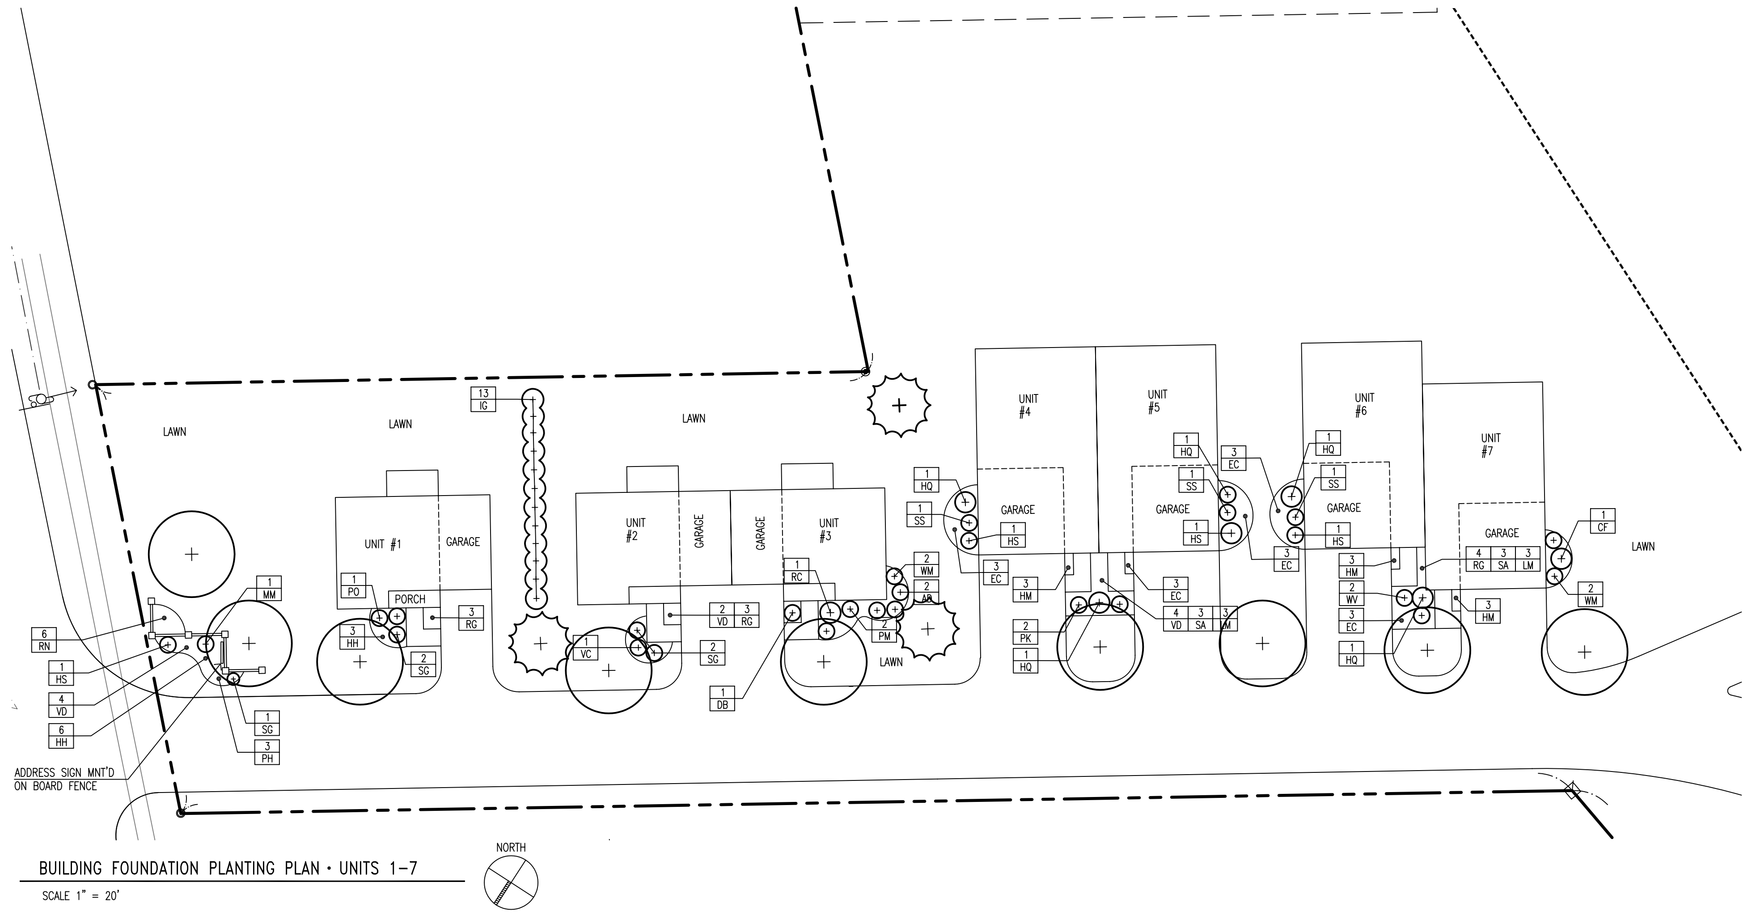

BUILDING FOUNDATION PLANTING PLAN · UNITS 1–7

SCALE 1" = 20'

NORTH

PLANT LIST					
SYMBOL	BOTANICAL NAME	COMMON NAME	QUANTITY	SIZE	CONDITION
	SHRUBS				
AB	AZALEA 'BIXBY'	'BIXBY'	4	#3	POT
AD	AZALEA 'DELAWARE VALLEY WHITE'	'DELAWARE VALLEY WHITE' AZALEA	4	#3	POT
AV	AZALEA 'VASEYI'	PINKSHELL AZALEA	3	#5	POT
BD	BUDDLEIA DAUIDII 'NANHO BLUE'	'NANHO BLUE' BUTTERFLY BUSH	2	#3	POT
CF	CHAMAECYPARIS P. 'FILIFER AUREA'	GOLDEN THREADLEAF FALSE CYPRESS	5	#5	POT
CR	CLETHRA ALN. 'RUBY SPICE'	'RUBY SPICE' SUMMERSWEET	4	#3	POT
DB	DAPHNE BURKWOODII 'CAROL MACKIE'	VARIEGATED GARLAND FLOWER	4	2–2.5' HT.	B&B
EC	ENKIANTHUS C. 'RED VELVET'	'RED VELVET' ENKIANTHUS	10	3–3.5' HT.	CONT.
HQ	HYDRANGEA QUERCIFOLIA 'PEEWEE'	OAKLEAF HYDRANGEA	6	#5	POT
HS	HYDRANGEA SERRATA 'PREZIOSA'	PINK BEAUTY HYDRANGEA	2	#7	POT
IG	ILEX C. 'GREEN LUSTRE'	'GREEN LUSTRE' HOLLY	30	#7	POT
PK	POTENTILLA FR. 'KATHERINE DYKES'	'KATHERINE DYKES' CINQUEFOIL	7	#3	POT
PM	POTENTILLA FR. 'MCKAYS WHITE'	'MCKAYS WHITE' CINQUEFOIL	5	#3	POT
PO	PHYSOCARPUS OP. 'COPPERTINA'	COPPERTINA NINEBARK (RED FOLIAGE)	3	#7	POT
RC	RHODODENDRON CAR. 'MIDNIGHT RUBY'	'MIDNIGHT RUBY' RHODODENDRON	5	#5	POT
SG	SPIREA JAP. 'GOLD MOUND'	'GOLD MOUND' JAP. GARDEN SPIREA	12	#3	POT
SS	SPIREA JAP. 'SHIROBANA'	'SHIROBANA' JAP. GARDEN SPIREA	12	#3	POT
SH	SYRINGA VUL. 'HUGO KOSTER'	'HUGO KOSTER' LILAC (PURPLE)	3	4–5' HT.	B&B
SP	SYRINGA VUL. 'PAUL THIRION'	'PAUL THIRION' LILAC (PINK)	2	4–5' HT.	B&B
VC	VIBURNUM CARLESII	MAYFLOWER VIBURNUM	4	#7	POT
WV	WEIGELA FL. 'VARIEGATA NANA'	VARIEGATED WEIGELA	9	#7	POT
WM	WEIGELA FL. 'MIDNIGHT WINE'	'MIDNIGHT WINE' WEIGELA	13	#3	POT
	ORNAMENTAL GRASSES				
CA	CALAMAGROSTIS ACT. 'KARL FOERSTER'	FEATHER REED GRASS	1	#3	POT
MM	MISCANTHUS SIN. 'MORNING LIGHT'	SILVER VARIEGATED MAIDEN GRASS	1	#3	POT
PH	PENNISETUM AL. 'HAMELN'	DWARF FOUNTAIN GRASS	3	#2	POT
	HERBACEOUS PERENNIALS/FLOWERS				
EC	ECHINACEA PUR. 'KIMS KNEE HIGH'	PURPLE CONE FLOWER	30	#2	POT
HM	HEMEROCALLIS X	MIXED COLORS DAYLILY (MIN. 3 VARIETIES EA. MASS)	64	#2	POT
HH	HEMEROCALLIS X 'HAPPY RETURNS'	'HAPPY RETURNS' DAYLILY	43	#2	POT
LM	LEUCANTHEMUM X S. MAX. 'BECKY'	'BECKY' SHASTA DAISY	38	#2	POT
RG	RUDBECKIA FUL. 'GOLDSTRUM'	'GOLDSTURM' BLACK-EYED SUSAN	46	#2	POT
RN	RUDBECKIA NITIDA 'HERBSTSONNE'	GIANT CONEFLOWER	6	#3	POT
SA	SEDUM x 'AUTUMN JOY'	'AUTUMN JOY' STONECROP	25	#2	POT
VD	VERONICA x 'DARWINS BLUE'	'DARWINS BLUE' SPEEDWELL	42	#2	POT

KEY: CAL.–CALIPER, B&B–BALLED & BURLAP, MS–MULTI–STEM, POT–POTTED/CONTAINER
POT SIZE: #2–8" DIAMETER, #3–10" DIAMETER, #5–12" DIAMETER, #7–14" DIAMETER
*7' MIN. BRANCH HT. FROM FINISH GRADE

PLANTING NOTES

1. ALL PLANTS SHALL CONFORM TO A.A.N. STANDARD FOR NURSERY STOCK, ANSI Z60.1 1986, TO BE TRUE TO TYPE, SIZE AND DESCRIPTION INDICATED ON PLAN, AND UPON DELIVERY TO THE SITE SHALL BE SUBJECT TO INSPECTION AND APPROVAL BY THE LANDSCAPE ARCHITECT.
2. CONTRACTOR SHALL COORDINATE PLANT LOCATIONS WITH OWNER OR HIS REPRESENTATIVE TO BE CERTAIN THERE ARE NO CONFLICTS WITH UNDERGROUND UTILITIES.
3. ALL PLANT BEDS/PITS SHALL CONTAIN 15" MINIMUM PREPARED TOPSOIL (7 PARTS LOAM, 1 PART PEAT BY VOL. LOOSE MEASURE) AND 12" MINIMUM PREPARED TOPSOIL FOR GROUND COVER PLANTS. PH VALUE FOR PLANTING SOIL SHALL BE 6.0–6.9 MAX. FERTILIZER (5–10–10) SHALL BE ADDED AT THE RATE OF 5 LBS. PER CU. YD. OF SOIL. ALL PLANT BEDS SHALL BE COVERED WITH 4" MIN. DEPTH PINE BARK MULCH.
4. SEE SITE PLAN FOR EVERGREEN / CONIFEROUS AND DECIDUOUS TREE PLANTING SPECIES AND PLANT LIST

GRAPHIC KEY

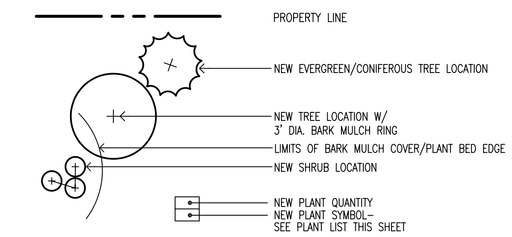

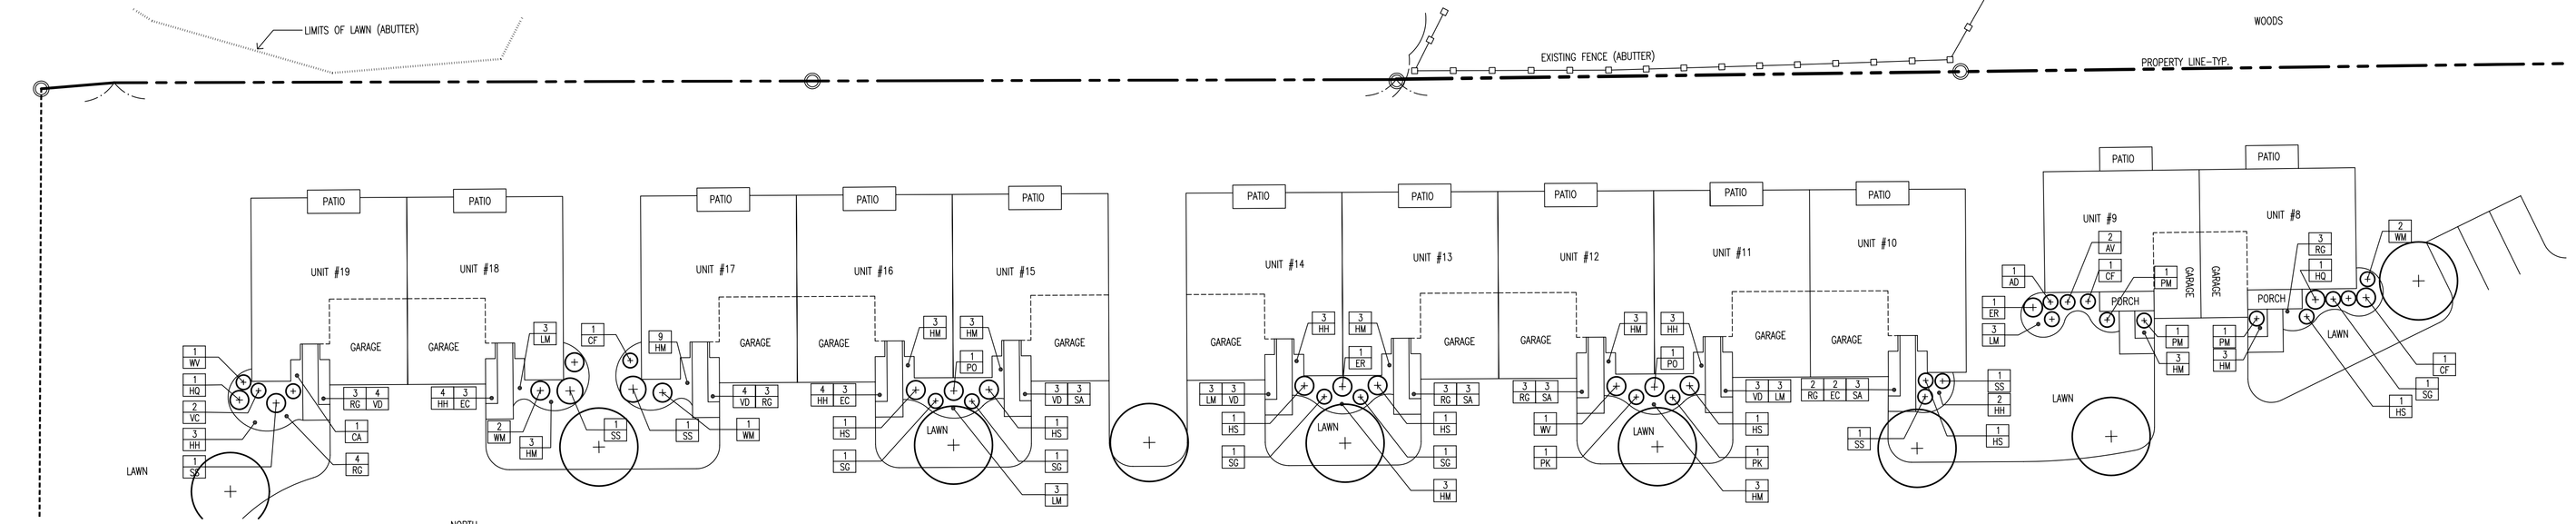

BUILDING FOUNDATION PLANTING PLAN · UNITS 8–20

SCALE 1" = 20'

NORTH

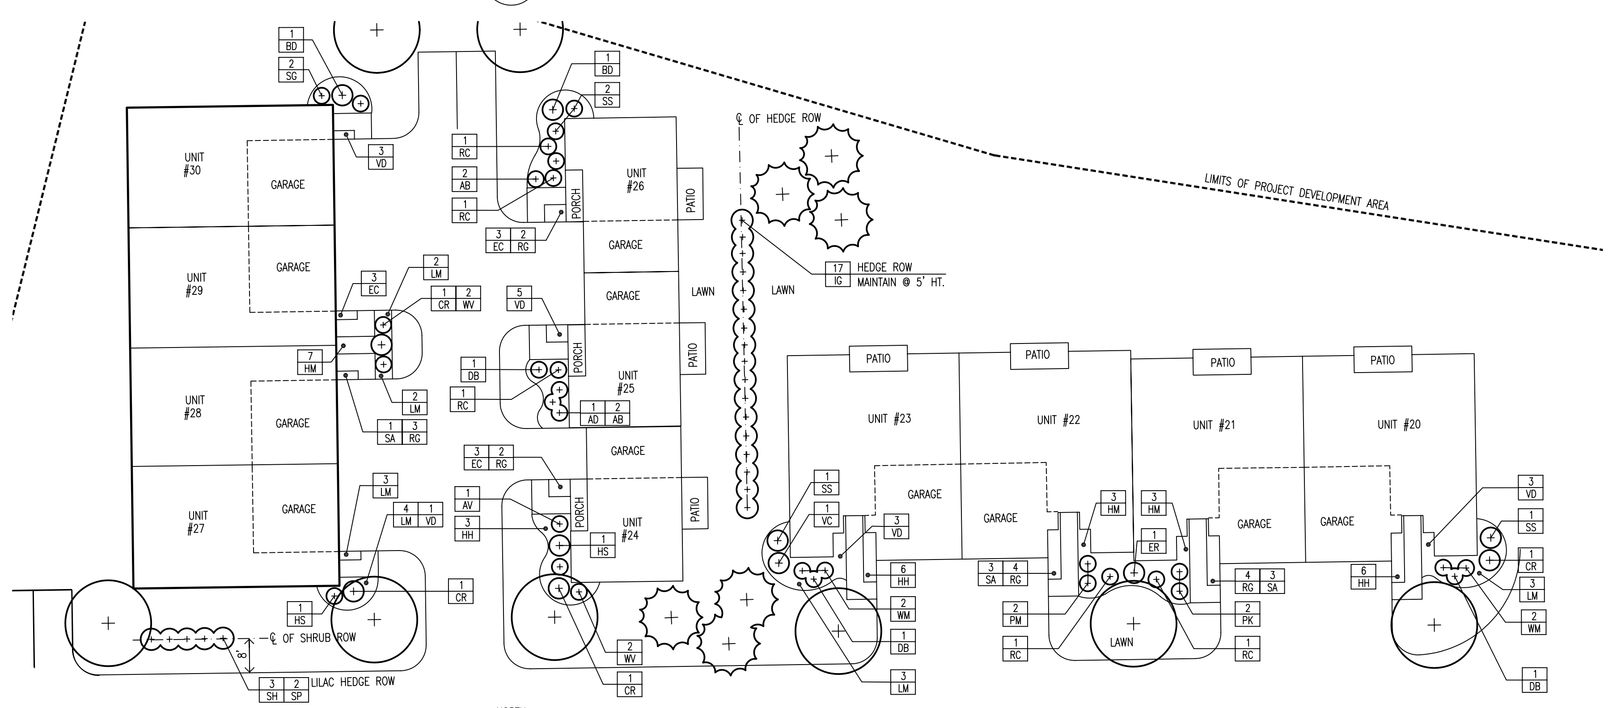

BUILDING FOUNDATION PLANTING PLAN · UNITS 21–31

SCALE 1" = 20'

NORTH

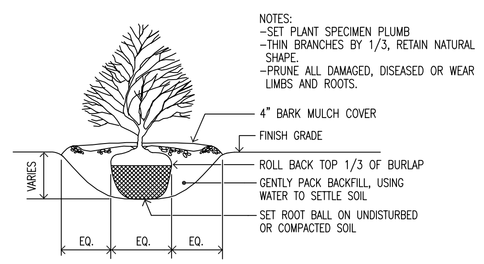

1 SHRUB PLANTING

NO SCALE

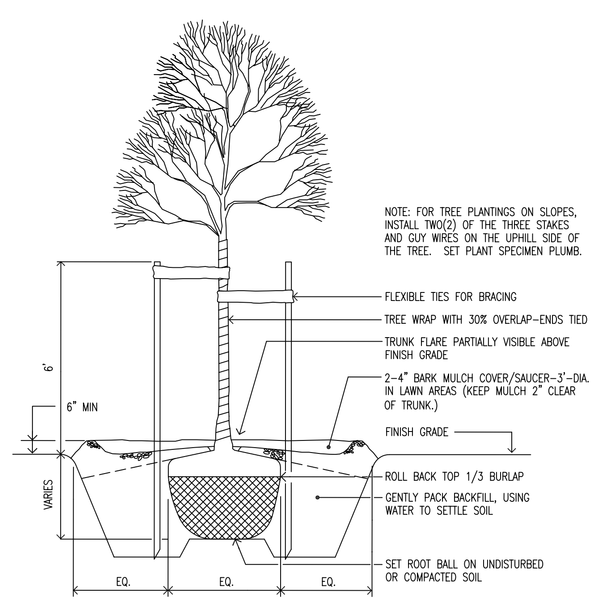

2 TREE PLANTING

NO SCALE

WILLIAM A. CANON
LANDSCAPE ARCHITECTURE
ENVIRONMENTAL DESIGN
COMMUNITY PLANNING
158 NORTHAMPTON STREET
EASTHAMPTON, MA 01027
TEL. 413·527·6535
FAX. 413·527·6389
OFFICE@CANONLA.COM

LANDSCAPE ARCHITECT

CONSULTANTS

RIVERCREST CONDOMINIUMS

FERRY STREET
SOUTH HADLEY, MASSACHUSETTS

PREPARED FOR:
RIVERCREST CONDOMINIUMS LLC
1421 GRANBY ROAD
CHICOPEE, MA. 01020

MARK	DATE	DESCRIPTION
SP	4/15/2011	SITE PLANS FOR P.B. SUBMISSION
REV.	8/24/2011	REVISED UNIT CONFIG. & PLANTING LAYOUT

PROJECT NO. A673

CAD FILE

© Copyright 2010
by William A. Canon
Landscape Architect
All Rights Reserved

SHEET TITLE

UNIT FOUNDATION PLANTING PLAN DETAILS

SHEET 10 OF 10