© Copyright The Berkshire Design Group, Inc.

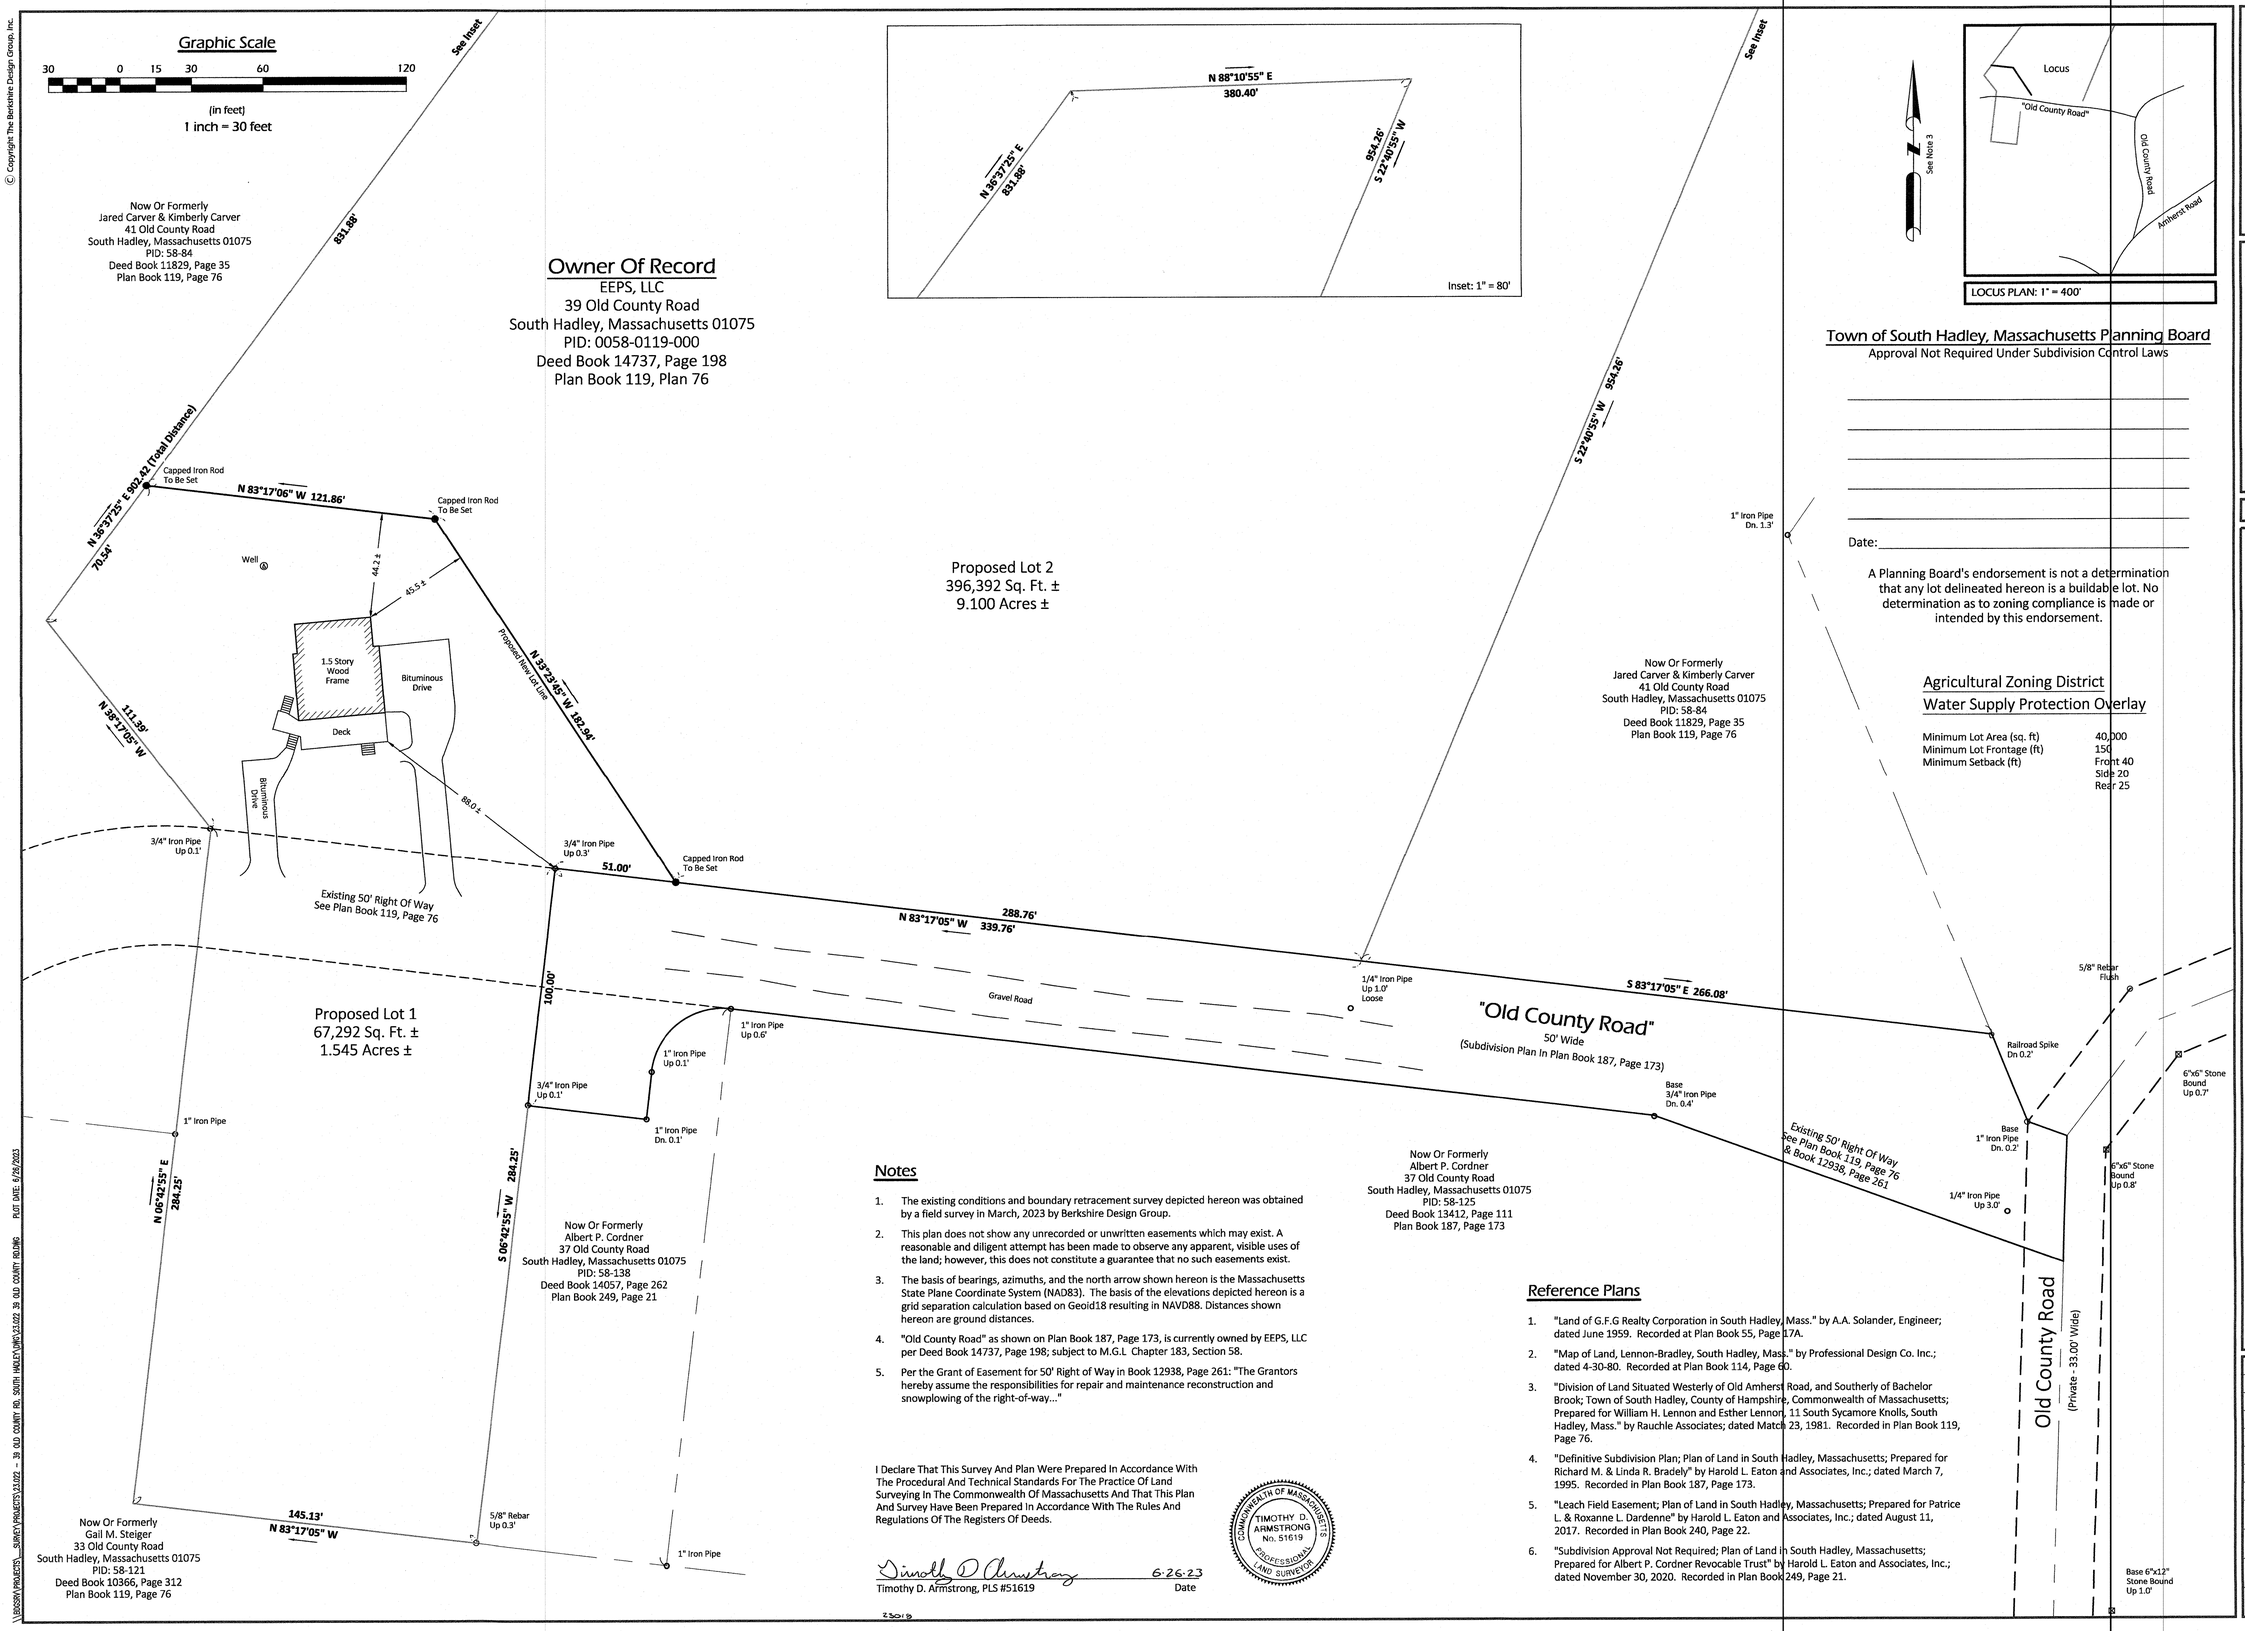

Berkshire Design Group
Landscape Architecture
Civil Engineering
Planning
Land Surveying
4 Allen Place, Northampton, Massachusetts 01060
(413) 582-7000 • FAX (413) 582-7005
Email: bdg@berkshiredesign.com
Web: http://www.berkshiredesign.com

REGISTRY USE ONLY

Subdivision Approval Not Required
Located At
39 Old County Road
South Hadley, Massachusetts
(Hampshire County)

Prepared For
Patty Stefanelli

Revisions

Date: June 21, 2023	Sheet Number 1 of 1
Scale: 1"=30'	
Drawn By: RGY	
Checked By: TDA	

\\BDGSRV\PROJECTS_SURVEY\PROJECTS\23-029 - 39 OLD COUNTY RD, SOUTH HADLEY\DWG\23-029_39 OLD COUNTY RD.DWG PLOT DATE: 6/26/2023